ADDENDUM NO. 02

Date August 16, 2022

City of Austin

Project Name: Walnut Creek WWTP Gas Scrubber Systems Renewal

C.I.P. No.: 3023.066 IFB No.: CLMC940

This Addendum forms a part of the Contract and corrects or modifies original Bid Documents, issued on July 18, 2022. **Acknowledge receipt of this addendum in space provided on bid form.** Failure to do so may subject bidder to disqualification.

A. Project Manual Revisions:

1. Section 00020, Invitation for Bids

   Replace

   ALL BIDS AND COMPLIANCE PLANS ARE DUE PRIOR TO (Austin time) 2:00 PM ON AUGUST 25, 2022. BIDS WILL BE OPENED AT (Austin time) 3:00 PM ON AUGUST 25, 2022.

   with the following

   ALL BIDS AND COMPLIANCE PLANS ARE DUE PRIOR TO (Austin time) 2:00 PM ON September 1, 2022. BIDS WILL BE OPENED AT (Austin time) 3:00 PM ON September 1, 2022.

2. Addendum #01, Dated 7-27-22, #2, Section 00020, Invitation for Bids

   Replace

   Bid Opening Link Click here.

   With the following

   Bid Opening Link Click here.

3. Section 0810, Supplemental General Conditions

   Delete 13.7.1 and **Replace** with the following (changes to the text are identified by underlining):

   If within two years after the date of Substantial Completion or such longer period of time as may be prescribed by laws or regulations or by the terms of any applicable special guarantee required by the Contract Documents or by any specific provision of

the Contract Documents (e.g. paragraph 14.11.2), any Work, including work performed after the Substantial Completion date, is found to be defective, CONTRACTOR shall promptly, without cost to OWNER and in accordance with OWNER's written instructions:

(i) correct such defective Work, or, if it has been rejected by OWNER, remove it from the site and replace it with Work that is not defective, and
(ii) (ii) satisfactorily correct or remove and replace any damage to other Work or the work of others resulting therefrom.

If CONTRACTOR does not promptly comply with the terms of such instructions, or in an emergency where delay would cause serious risk of loss or damage, OWNER may have the defective Work corrected or the rejected Work removed and replaced, and all claims, costs, losses and damages caused by or resulting from such removal and replacement (including but not limited to all costs of repair or replacement of work of others) will be paid by CONTRACTOR. The warranty period will be deemed to be renewed and recommenced in connection with the completed items of Work requiring correction.

4. Addendum #01, Dated 7-27-22, #04, SS01311 Coordination with Owner's Operation

Replace 1.8, B, 2, b

with the following

The contractor shall fill 4 sodium hypochlorite tanks with potable water for testing of sodium hypochlorite system. During the permitted (90) days stated above and initial startup, procurement of sodium hypochlorite will be by AW Operations. If the contractor takes longer than 90 days to complete the work; the contractor will be back charged for the sodium hypochlorite material usage on a daily basis.

B. Drawing Revisions:

Drawing E-36, Sheet 61 of 83
REMOVE in its entirety and **REPLACE** with the attached.

This addendum consists of 3 page(s)/sheet(s).

Gabriel Castaño

Digitally signed by Gabriel Castaño
DN: cn=Gabriel Castaño, o=City of Austin - Public Works Department, ou=Project Management Division, email=gabriel.castano@austintexas.gov, c=US
Date: 2022.08.16 08:43:31 -05'00'

Approved by OWNER

ZEE AL

Digitally signed by ZEE AL
DN: C=US, E=zee.al@atkinsglobal.com, O="Atkins North America, Inc.", CN=ZEE AL
Location: Electronic
Reason: I am approving this document
Contact Info: Zee Al
Date: 2022.08.16 09:03:03 -05'00'

Approved by ENGINEER/ARCHITECT

STATE OF TEXAS
ZEE AL
123501
LICENSED
PROFESSIONAL ENGINEER

END

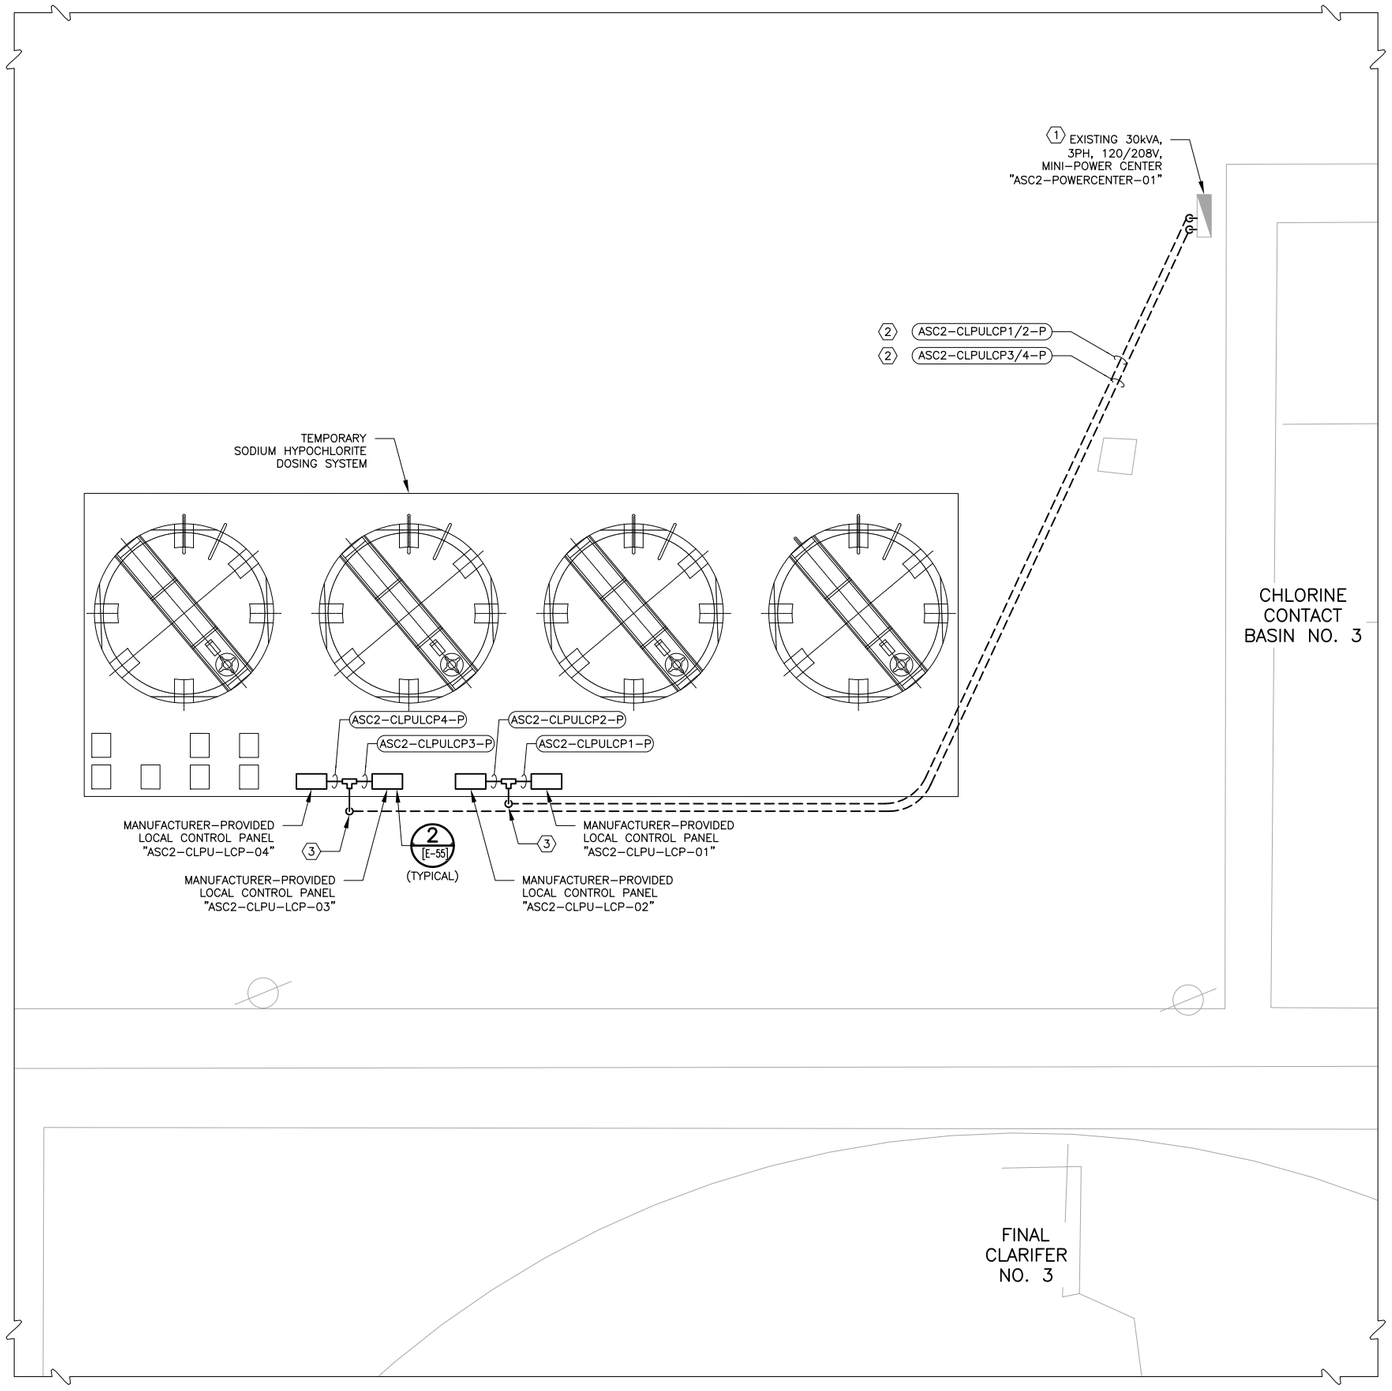

N
PLANT NORTH

TEMPORARY SODIUM HYPOCHLORITE DOSING SYSTEM AT CHLORINE CONTACT BASIN NO. 3

SCALE: 1" = 5'

KEY NOTES:

1. EXISTING MINI-POWER CENTER IS TAGGED "CS01-LP-02". CONTRACTOR SHALL FURNISH AND INSTALL PHENOLIC NAME PLATE PER SPECIFICATIONS. PROPOSED NAME PLATE INSCRIPTION SHALL READ: "ASC2-POWERCENTER-01". REFER TO PANEL SCHEDULE ON DRAWING NO. [E-30] FOR ADDITIONAL INFORMATION.

2. PROPOSED CONDUIT/WIRE TURNS DOWN TO PROPOSED UNDERGROUND DUCT BANK. PROPOSED TEMPORARY DUCT BANK SHALL CONSIST OF THE REQUIRED QUANTITY OF PROPOSED CONDUITS ENCASED IN SUITABLE BACKFILL MATERIAL AND CAPPED WITH A MINIMUM OF 2" OF CONCRETE, DYED RED PER SPECIFICATIONS. SPACE CONDUITS PER THE DETAILS ON DRAWING NO. [E-58]. CONTRACTOR SHALL ENSURE MINIMUM SOIL COVER OF 24", MEASURED BETWEEN THE TOP OF THE CONCRETE CAP AND FINISHED GRADE, ACROSS THE ENTIRE LENGTH OF THE DUCT BANK. INCREASE SOIL COVER AS NEEDED PER FIELD CONDITIONS OR THE REQUIREMENTS OF THE NATIONAL ELECTRICAL CODE. WHEN THE TEMPORARY SODIUM HYPOCHLORITE SYSTEM IS REMOVED FROM SERVICE, THE CONTRACTOR SHALL DISCONNECT AND REMOVE THE UNDERGROUND DUCT BANK AND ASSOCIATED WIRING, IN ITS ENTIRETY, THAT IS ROUTED BETWEEN ASC2-POWERCENTER-01 AND THE TEMPORARY SODIUM HYPOCHLORITE SYSTEM.

3. CONDUIT/WIRE TURNS UP FROM THE UNDERGROUND DUCT BANK ADJACENT TO PROPOSED TEMPORARY SODIUM HYPOCHLORITE DOSING SYSTEM. CONDUIT/WIRE CONTINUE EXPOSED TO TEMPORARY SODIUM HYPOCHLORITE DOSING SYSTEM MANUFACTURER-PROVIDED LOCAL CONTROL PANEL. COORDINATE FINAL EQUIPMENT LOCATION AND CONDUIT ENTRANCE LOCATION WITH PROCESS/MECHANICAL PRIOR TO RENOVATION ACTIVITIES. SUPPORT CONDUIT/WIRE ON SUPPORT RACK PER DETAILS ON DRAWING NO. [E-52] AND MAKE ALL FINAL CONNECTIONS.

REV NO.	BY	DATE	REVISION DESCRIPTION
1	HEI	8/11/2022	ADDENDUM NO. 2

STATE OF TEXAS
SHANT HARUTUNIAN
87735
REGISTERED PROFESSIONAL ENGINEER
8/11/2022

CITY OF AUSTIN
WALNUT CREEK WWTP
GAS SCRUBBER SYSTEM RENEWAL

TEMPORARY SODIUM HYPOCHLORITE DOSING SYSTEM PARTIAL SITE PLAN (1 OF 2) – PROPOSED

ATKINS
11801 DOMAIN BOULEVARD, SUITE 500
AUSTIN, TEXAS 78758 • (512) 327-6840
TBPE REG. NO. F-474

This document, and the designs incorporated herein, is an instrument of professional service that has been developed, designed and prepared by Harutunian Engineering, Inc., and is not to be used, in whole or in part, for any other project without giving written notice to Harutunian Engineering, Inc.

HARUTUNIAN ENGINEERING INCORPORATED
8100 CROSS PARK DRIVE
AUSTIN, TEXAS 78754
TEXAS REGISTERED ENGINEERING FIRM F-2408

NOTES	NAME	DATE
SURVEY BY	N/A	
DRAWN BY	HEI	
CHECKED BY	HEI	
DESIGNED BY	HEI	
REVIEWED BY	HEI	
SCALE:	AS SHOWN	
CADD REF. NO.:	N/A	
CADD DIR.:	100057315	

SHEET NUMBER E-36